DART+ SOUTH WEST

OPTION SELECTION - SCHEMATIC LAYOUT - KEY PLAN

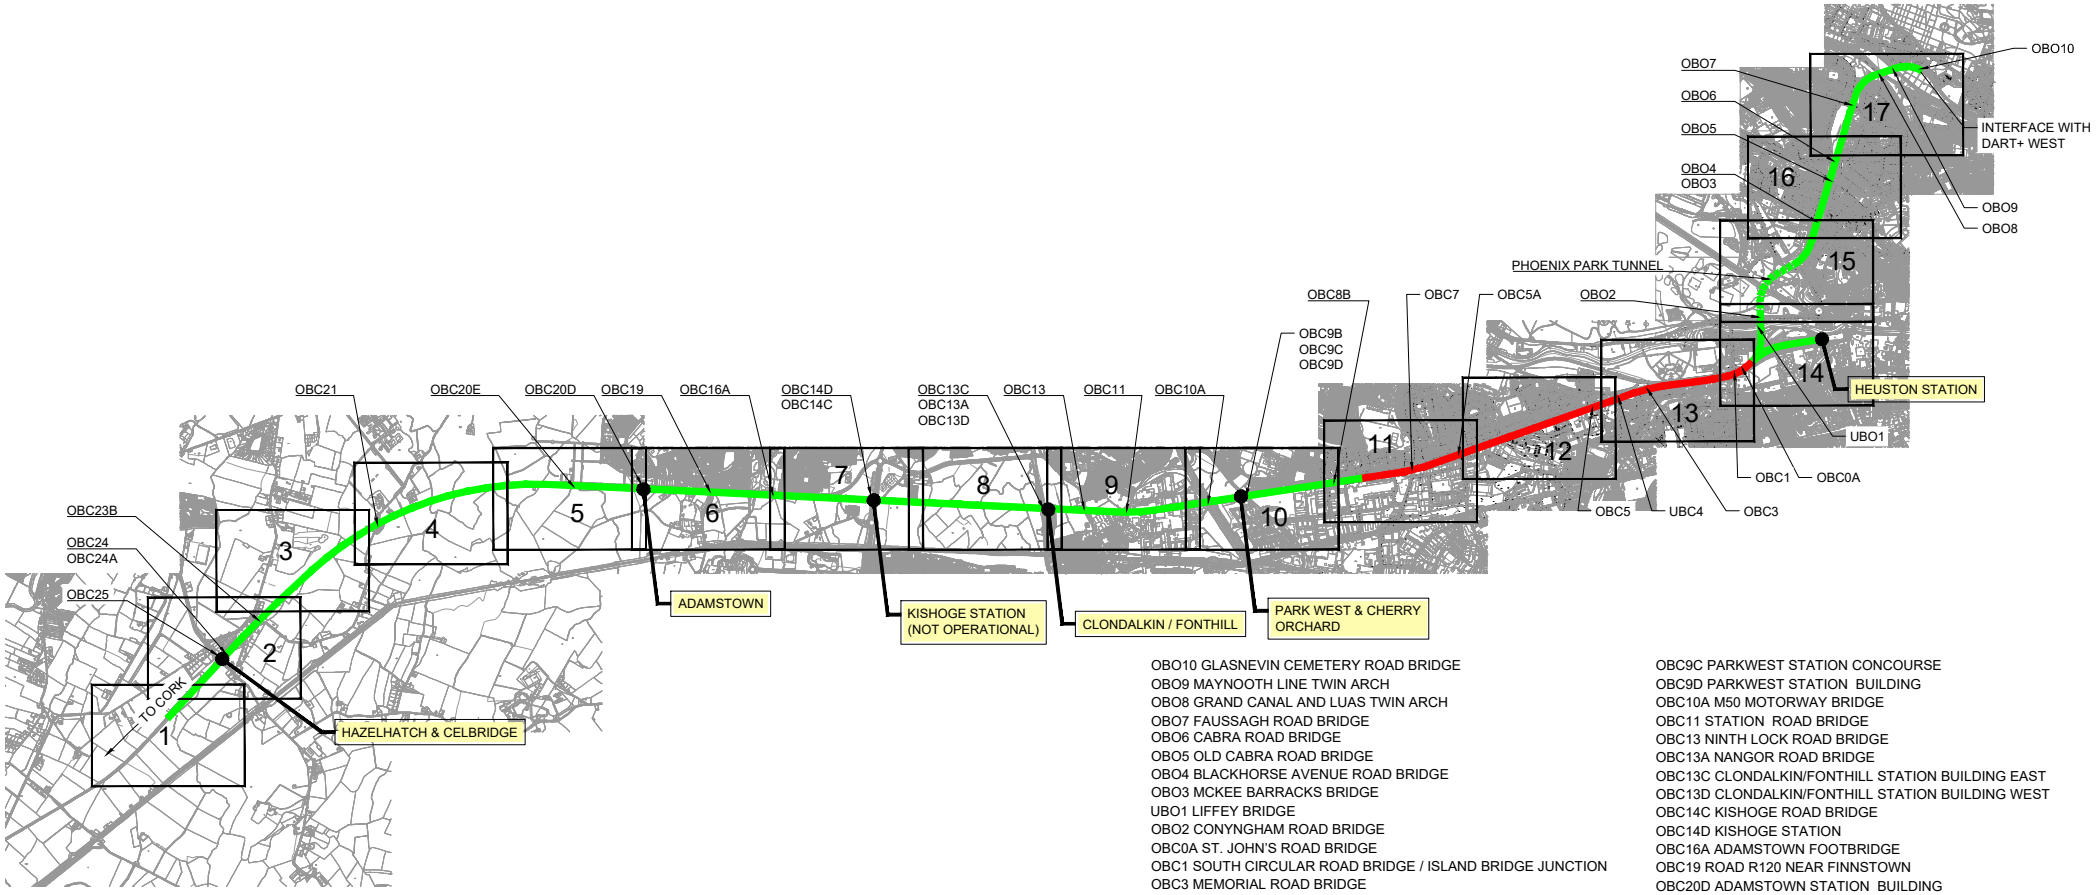

OBO10 GLASNEVIN CEMETERY ROAD BRIDGE
OBO9 MAYNOOTH LINE TWIN ARCH
OBO8 GRAND CANAL AND LUAS TWIN ARCH
OBO7 FAUSSAGH ROAD BRIDGE
OBO6 CABRA ROAD BRIDGE
OBO5 OLD CABRA ROAD BRIDGE
OBO4 BLACKHORSE AVENUE ROAD BRIDGE
OBO3 MCKEE BARRACKS BRIDGE
UBO1 LIFFEY BRIDGE
OBO2 CONYNGHAM ROAD BRIDGE
OBC0A ST. JOHN'S ROAD BRIDGE
OBC1 SOUTH CIRCULAR ROAD BRIDGE / ISLAND BRIDGE JUNCTION
OBC3 MEMORIAL ROAD BRIDGE
UBC4 SARSFIELD ROAD BRIDGE
OBC5 KHYBER PASS BRIDGE
OBC5A KYLEMORE ROAD BRIDGE
OBC7 LE FANU ROAD BRIDGE
OBC8B FOOTBRIDGE CHERRY ORCHARD
OBC9B PARK WEST AVENUE ROAD BRIDGE

OBC9C PARKWEST STATION CONCOURSE
OBC9D PARKWEST STATION BUILDING
OBC10A M50 MOTORWAY BRIDGE
OBC11 STATION ROAD BRIDGE
OBC13 NINTH LOCK ROAD BRIDGE
OBC13A NANGOR ROAD BRIDGE
OBC13C CLONDALKIN/FONTHILL STATION BUILDING EAST
OBC13D CLONDALKIN/FONTHILL STATION BUILDING WEST
OBC14C KISHOGE ROAD BRIDGE
OBC14D KISHOGE STATION
OBC16A ADAMSTOWN FOOTBRIDGE
OBC19 ROAD R120 NEAR FINNSTOWN
OBC20D ADAMSTOWN STATION BUILDING
OBC20E CROWLEY'S ROADBRIDGE
OBC21 STACUMMY ROAD BRIDGE
OBC23B NEW FOOTBRIDGE STRALEEK
OBC24 HAZELHATCH FOOTBRIDGE
OBC24A NEW HAZELHATCH FOOTBRIDGE
OBC25 HAZELHATCH R405 ROAD BRIDGE

LEGEND:

- DART+ SOUTH WEST ELECTRIFICATION
- DART+ SOUTH WEST ELECTRIFICATION AND FOUR TRACKING
- EXISTING STATIONS
- OBXX EXISTING BRIDGE / ROAD OVER RAILWAY CORRIDOR
- UBXX EXISITING BRIDGE / ROAD / RIVER UNDER RAILWAY CORRIDOR

© Irish Rail (2021). This drawing is confidential and the copyright in it is owned by Irish Rail. This drawing must not be either loaned, copied or otherwise reproduced in whole or in part or used for any purpose without the prior permission of Irish Rail.
© Ordnance Survey Ireland and government of Ireland. All O.S. Data used for plans are printed under: "Copyright Ordnance Survey Ireland" Survey No. 0039721. (OSI Aerial Data or OSI Lidar Data) & Survey No. 2020/OS_NMA_180 (OSI Vector Data).
All elevations are in metres and relate to OSI Geoid Model (OSGM02) Malin Head as defined by existing Project Control. All Co-ordinates are in Irish Transverse Mercator Grid (ITM) as defined by OSi active GPS station Tallaght College (TLLG).

Rev	Date	Drn	Chk'd	App'd	Description
V01	28.10.21	RG	DM	DM	ISSUED FOR PUBLIC CONSULTATION 2

Client: Iarnród Éireann Irish Rail
Engineering Designer: ATKINS
Supported by: rps

Date 06.09.21	Scale N.T.S. @ A0	Drawn RG	Checked DM	Approved DM
Project Code 5190586	Issuer ATK	QMS Code ----	

Project Title: DART + SOUTH WEST
Drawing Title: OPTIONS SELECTION - SCHEMATIC LAYOUT KEY PLAN
Drawing File Name: DP-04-23-DWG-CV-TTA-14250 | Version V01 | Status S3

DO NOT SCALE USE FIGURED DIMENSIONS ONLY

I:\5190586 Dart+ Graphics\1 AutoCad\DP-04-23-DWG-CV-TTA-14250.dwg