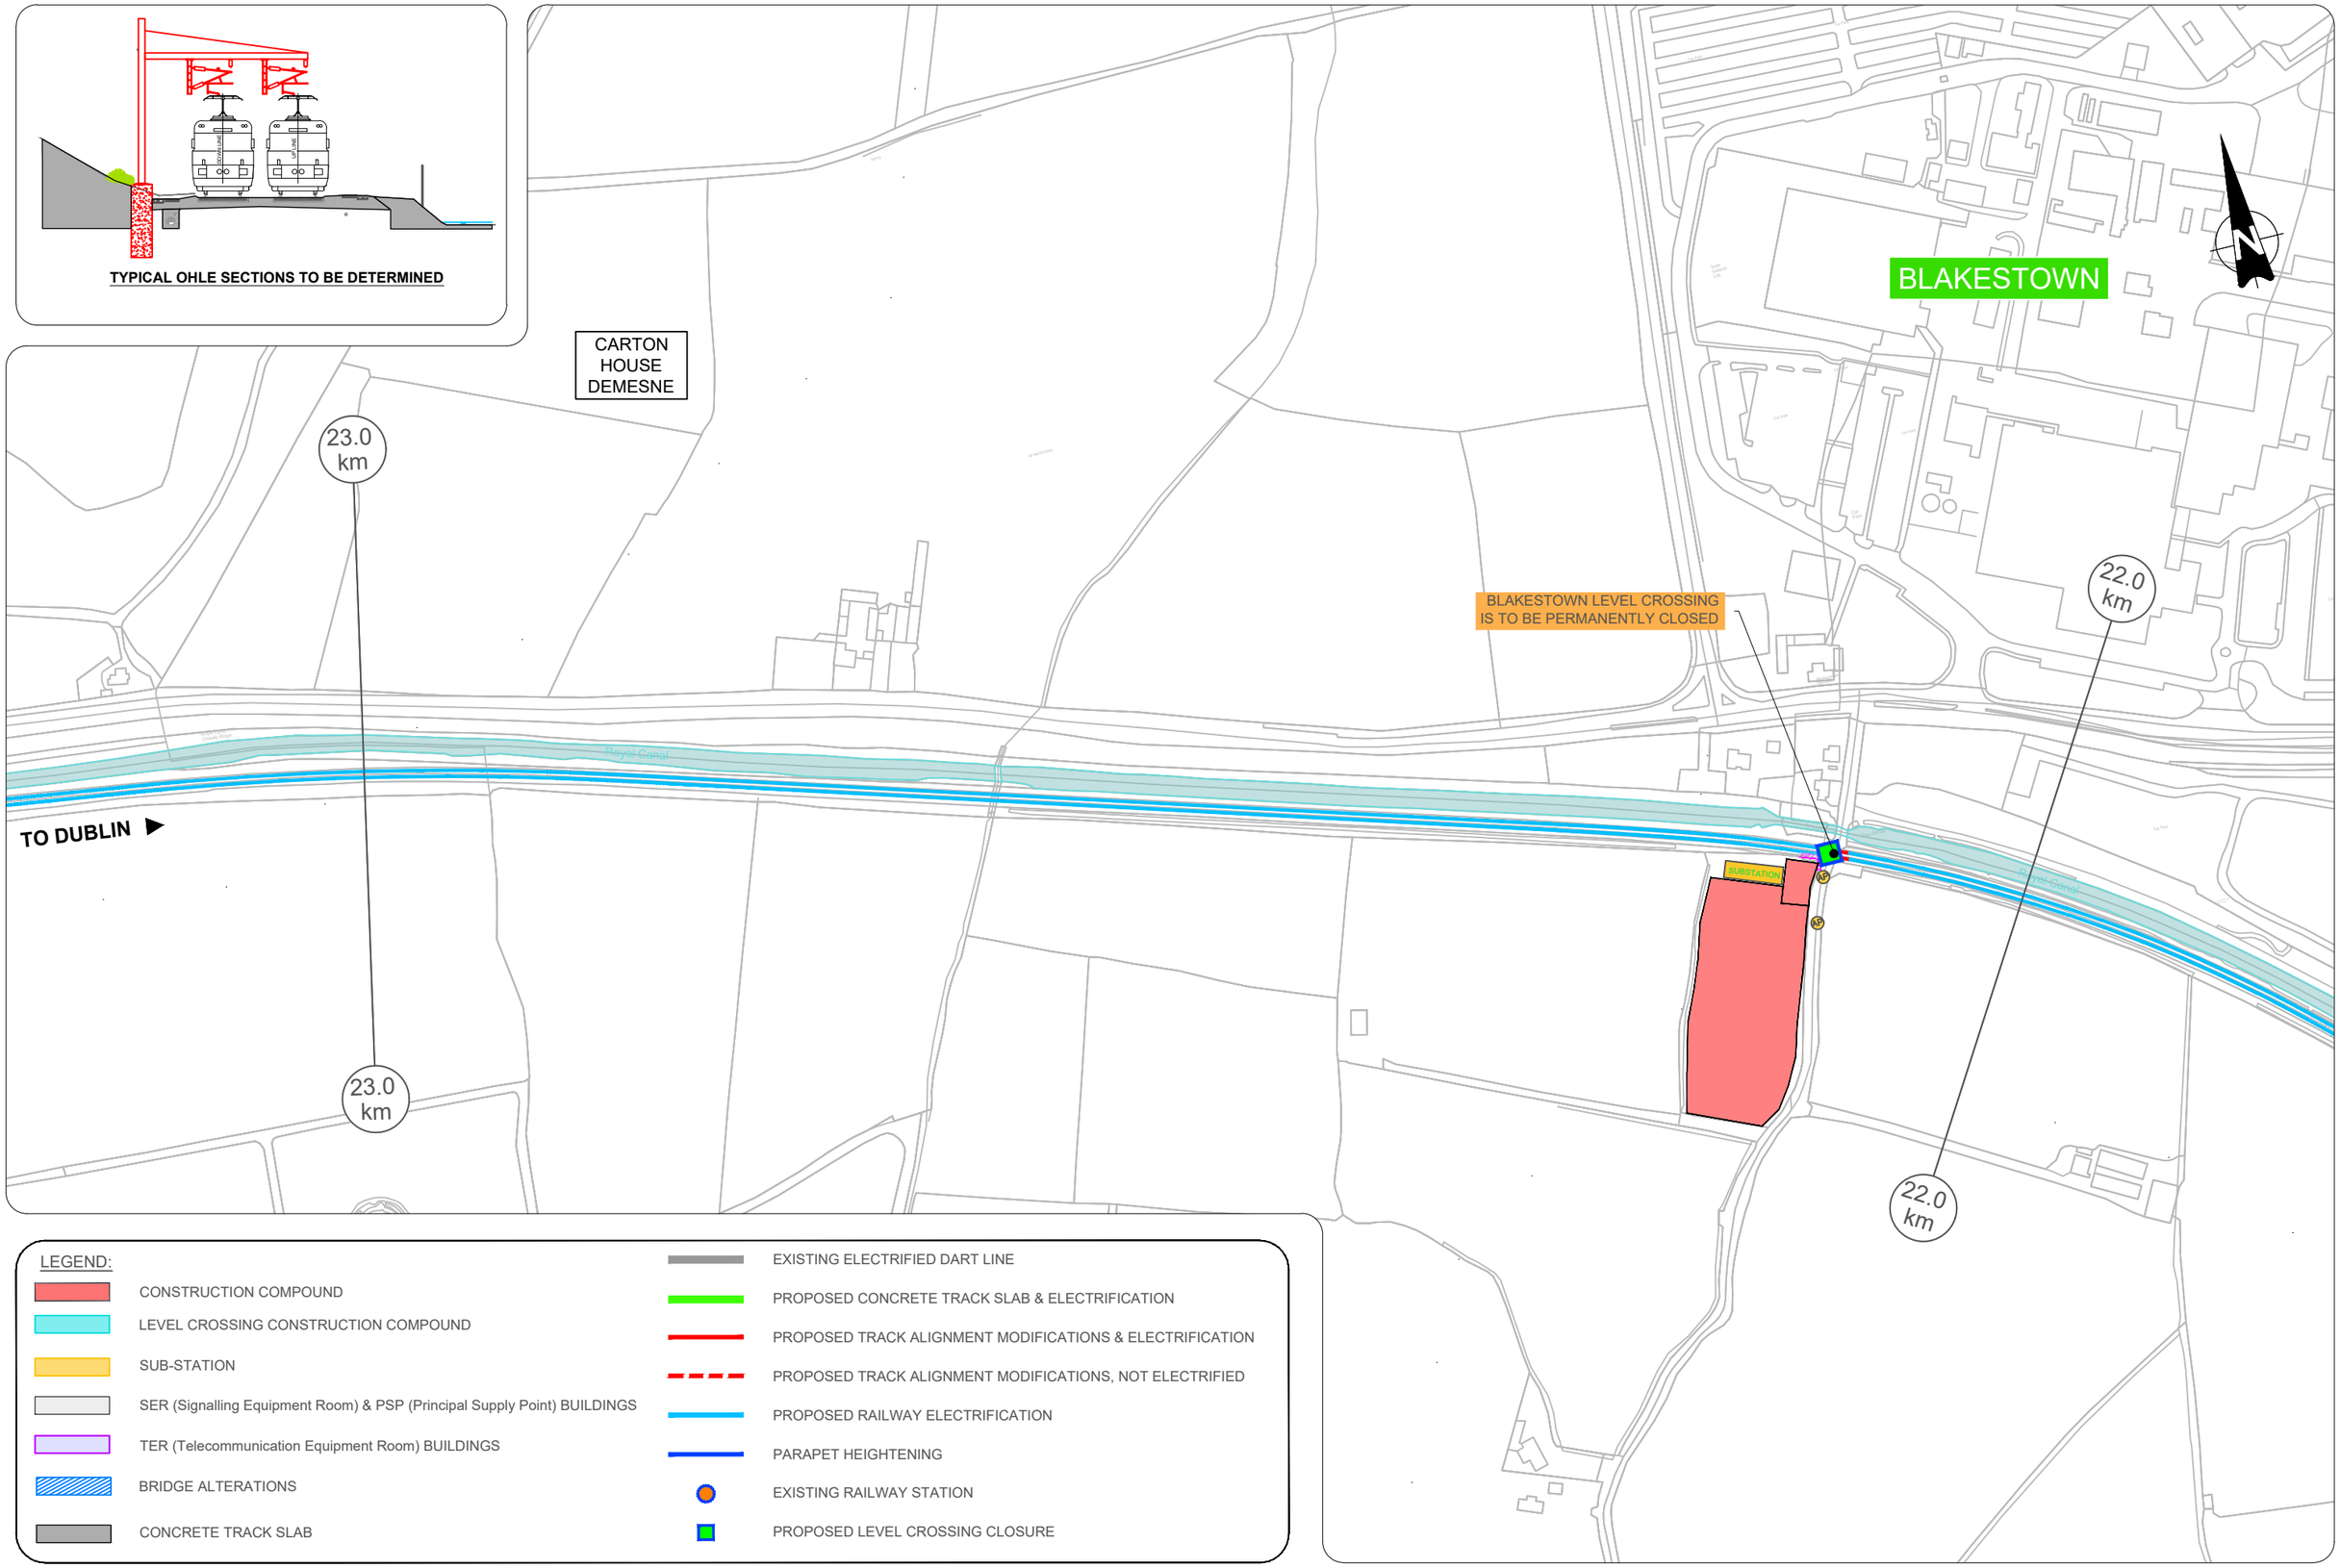

REV.	DATE	DESCRIPTION	PRODUCED BY	REVIEWED BY	APPROVED BY
V 01	May 2021	PUBLIC CONSULTATION	MMC	TL	BC

© Irish Rail (2021). This drawing is confidential and the copyright in it is owned by Irish Rail. This drawing must not be either loaned, copied or otherwise reproduced in whole or in part or used for any purpose without the prior permission of Irish Rail.
© Ordnance Survey Ireland and Government of Ireland. All O.S. data used for plans are printed under "Copyright Ordnance Survey Ireland" Survey No. 0030721 (OSI Aerial Data or OSI Lidar Data) & Survey No. 2021/OSI_NMA_100 (OSI Vector Data).
All elevations are in metres and relate to OSi Geoid Model (OSGM02) Mallin Head as defined by existing Project Control.
All Coordinates are in Irish Transverse Mercator Grid (ITM) as defined by OSi active GPS station Tullaghi College (TLLG).

Client: Tionscadal Éireann Project Ireland 2040 | NTA Údarás Náisiúnta Iompair National Transport Authority | Iarnród Éireann Irish Rail

Consultant: IDOM | C3 | ROD Kingdom & O'Donovan

Project: DART+ West

Drawing Title: OPTIONS SELECTION - SCHEMATIC LAYOUT
Sheet 30 of 39

Scale: 1:1,250 @ A0
0 15.625 31.25 62.5

Drawing Number | Project | Originator | Discipline | Location | Type | Role | Number | Phase
MAY MDC CIV ROUT DR V 0030 B

Date: May 2021 | Job No: P/101086 | Status: S4 - Suitable for Acceptance | Rev: V 01 | Sheet: 30 of 39