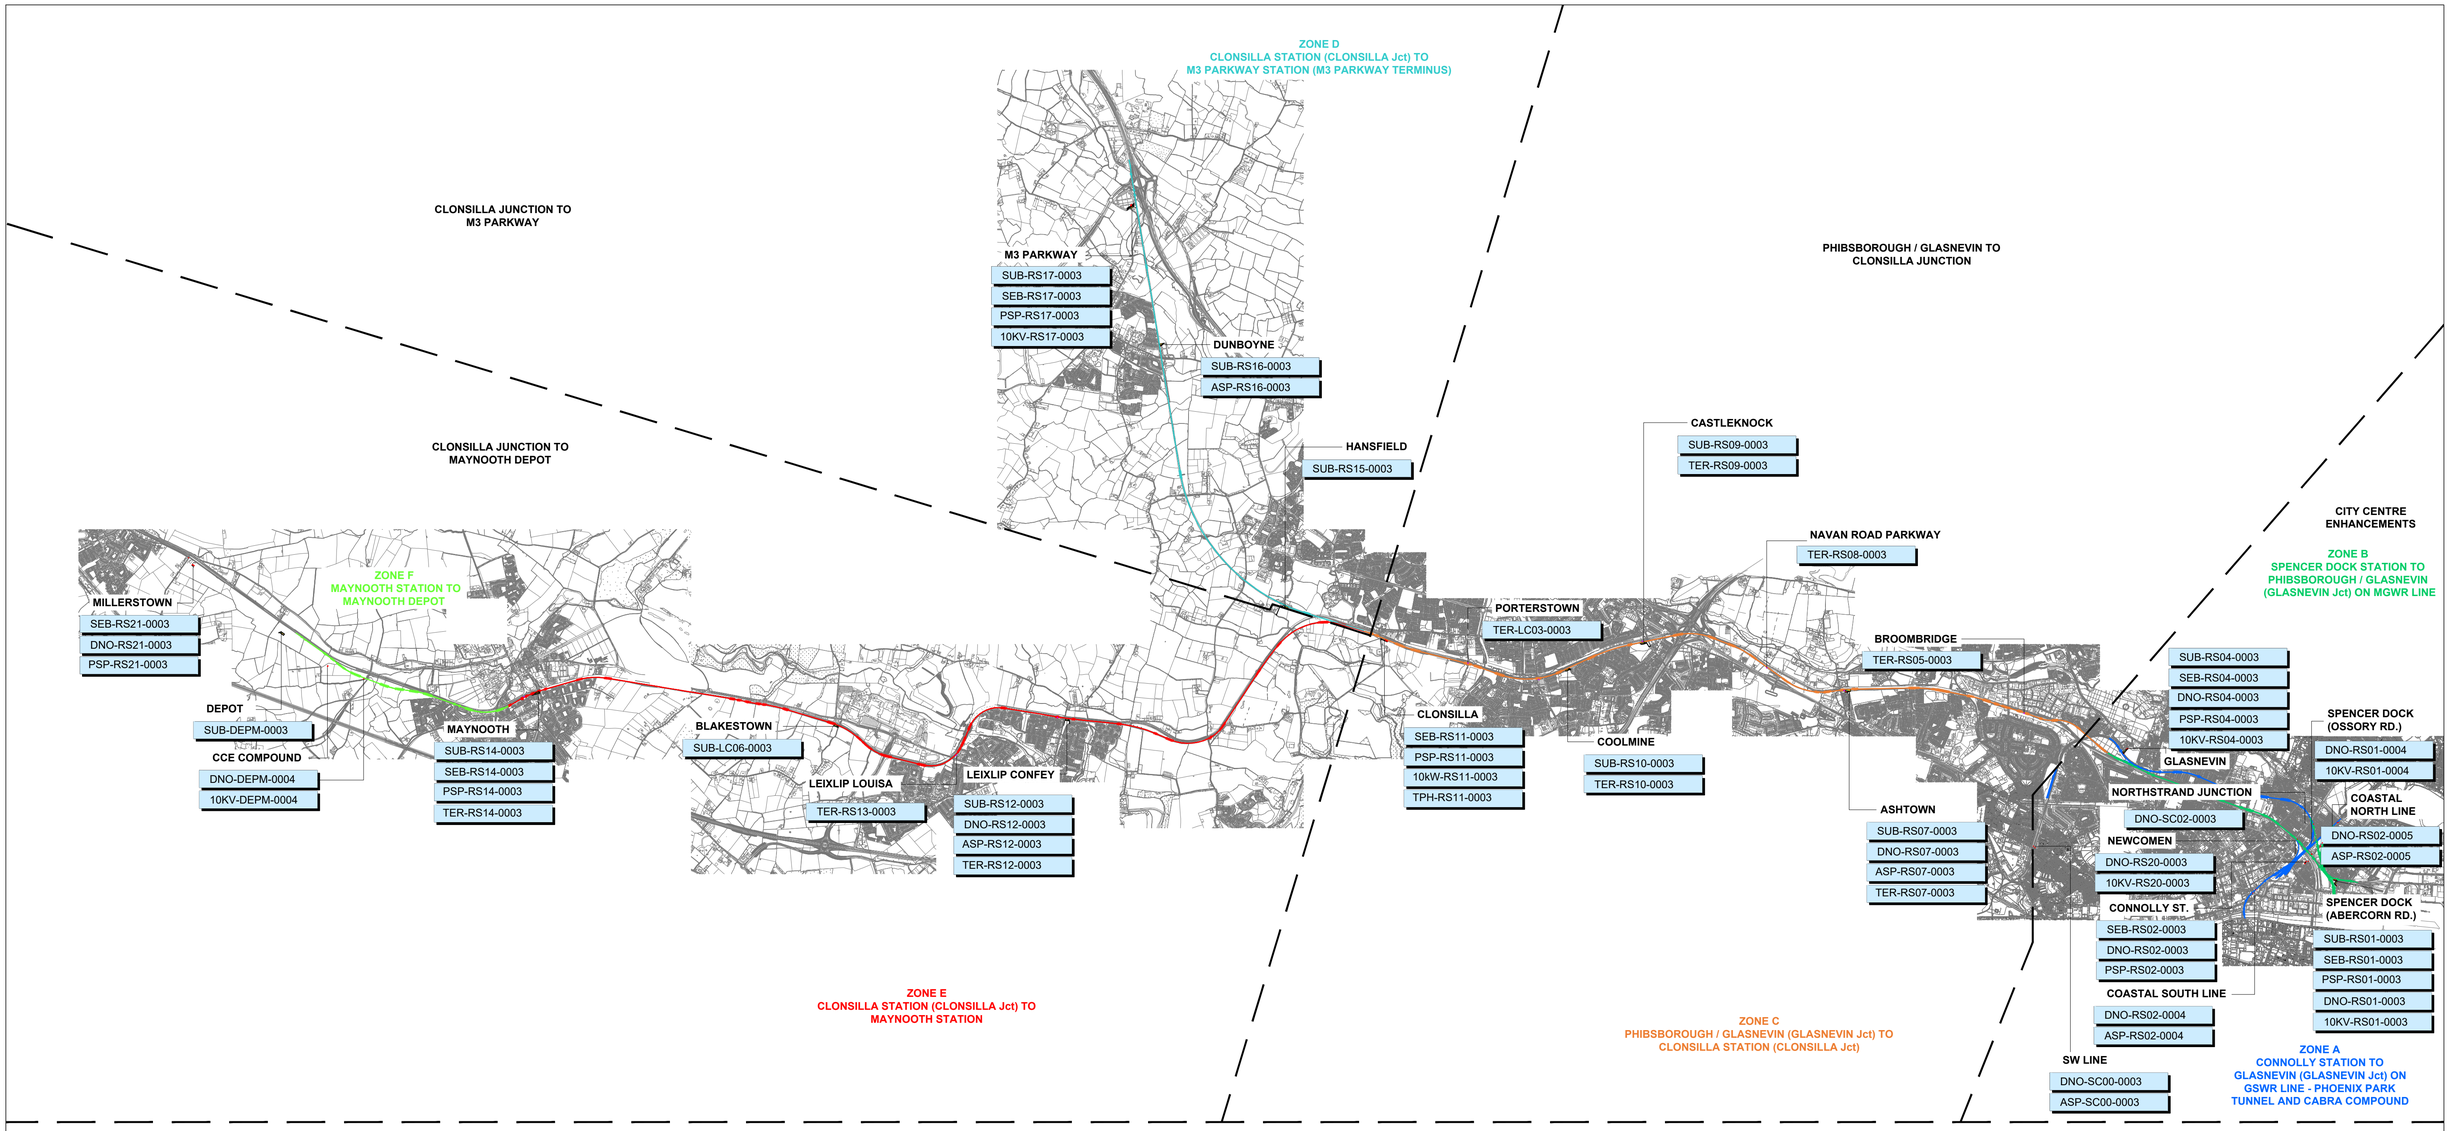

ZONE F		
SET BUILDING CODE	CHAINAGE	REFERENCE
DNO-DEPM-0004	91+960	KILDARE CITY COUNCIL - CCE COMPOUND
10KV-DEPM-0004	92+460	KILDARE CITY COUNCIL - CCE COMPOUND
SUB-DEPM-0003	93+160	KILDARE CITY COUNCIL - DEPOT
SEB-RS21-0003	94+640	KILDARE CITY COUNCIL - MILLERSTOWN
PSP-RS21-0003	94+650	KILDARE CITY COUNCIL - MILLERSTOWN
DNO-RS21-0003	94+745	KILDARE CITY COUNCIL - MILLERSTOWN

ZONE E		
SET BUILDING CODE	CHAINAGE	REFERENCE
SUB-RS12-0003	74+660	KILDARE CITY COUNCIL - LEIXLIP CONFEY
DNO-RS12-0003	74+740	KILDARE CITY COUNCIL - LEIXLIP CONFEY
TER-RS12-0003	74+785	KILDARE CITY COUNCIL - LEIXLIP CONFEY
ASP-RS12-0003	74+790	KILDARE CITY COUNCIL - LEIXLIP CONFEY
TER-RS13-0003	76+455	KILDARE CITY COUNCIL LEIXLIP LOUISA BRIDGE
SUB-LC06-0003	78+200	KILDARE CITY COUNCIL - BLAKESTOWN
SUB-RS14-0003	82+200	KILDARE CITY COUNCIL - MAYNOOTH
PSP-RS14-0003	82+400	KILDARE CITY COUNCIL - MAYNOOTH
TER-RS14-0003	82+375	KILDARE CITY COUNCIL - MAYNOOTH
SEB-RS14-0003	82+410	KILDARE CITY COUNCIL - MAYNOOTH

ZONE D		
SET BUILDING CODE	CHAINAGE	REFERENCE
SUB-RS15-0003	101+060	FINGAL CITY COUNCIL - HANSFIELD
ASP-RS16-0003	105+060	MEATH CITY COUNCIL - DUNBOYNE
SUB-RS16-0003	105+080	MEATH CITY COUNCIL - DUNBOYNE
10KV-RS17-0003	105+925	MEATH CITY COUNCIL - M3 PARKWAY
PSP-RS17-0003	105+930	MEATH CITY COUNCIL - M3 PARKWAY
SEB-RS17-0003	105+935	MEATH CITY COUNCIL - M3 PARKWAY
SUB-RS17-0003	106+910	MEATH CITY COUNCIL - M3 PARKWAY

ZONE C		
SET BUILDING CODE	CHAINAGE	REFERENCE
TER-RS05-0003	51+255	DUBLIN CITY COUNCIL - BROOMBRIDGE
SUB-RS07-0003	53+600	DUBLIN CITY COUNCIL - ASHTOWN
TER-RS07-0003	53+625	DUBLIN CITY COUNCIL - ASHTOWN
ASP-RS07-0003	53+650	DUBLIN CITY COUNCIL - ASHTOWN
DNO-RS07-0003	53+650	DUBLIN CITY COUNCIL - ASHTOWN
TER-RS08-0003	54+745	FINGAL CITY COUNCIL NAVAN ROAD PARKWAY
SUB-RS09-0003	56+500	FINGAL CITY COUNCIL - CASTLEKNOCK
TER-RS09-0003	56+945	FINGAL CITY COUNCIL - CASTLEKNOCK
SUB-RS10-0003	57+545	FINGAL CITY COUNCIL - COOLMINE
TER-RS10-0003	57+945	FINGAL CITY COUNCIL - COOLMINE
TER-LC03-0003	58+895	FINGAL CITY COUNCIL - PORTERSTOWN
10KV-RS11-0003	59+995	FINGAL CITY COUNCIL - CLONSILLA
SEB-RS11-0003	60+000	FINGAL CITY COUNCIL - CLONSILLA
PSP-RS11-0003	60+000	FINGAL CITY COUNCIL - CLONSILLA
TPH-RS11-0003	60+000	FINGAL CITY COUNCIL - CLONSILLA

ZONE B		
SET BUILDING CODE	CHAINAGE	REFERENCE
DNO-RS01-0003	20+200	DUBLIN CITY COUNCIL - SPENCER DOCK (ABERCORN RD.)
DNO-SC02-0003	21+100	DUBLIN CITY COUNCIL - NORTHSTRAND JUNCTION
SUB-RS01-0003	25+200	DUBLIN CITY COUNCIL - SPENCER DOCK (ABERCORN RD.)
PSP-RS01-0003	25+220	DUBLIN CITY COUNCIL - SPENCER DOCK (ABERCORN RD.)
SEB-RS01-0003	25+235	DUBLIN CITY COUNCIL - SPENCER DOCK (ABERCORN RD.)
10KV-RS01-0003	25+244	DUBLIN CITY COUNCIL - SPENCER DOCK (ABERCORN RD.)
DNO-RS01-0004	27+310	DUBLIN CITY COUNCIL - SPENCER DOCK (OSSORY RD.)
10KV-RS01-0004	28+800	DUBLIN CITY COUNCIL - SPENCER DOCK (OSSORY RD.)
10KV-RS20-0003	40+740	DUBLIN CITY COUNCIL - NEWCOMEN
DNO-RS20-0003	41+000	DUBLIN CITY COUNCIL - NEWCOMEN

ZONE A		
SET BUILDING CODE	CHAINAGE	REFERENCE
DNO-RS02-0005	29+190	DUBLIN CITY COUNCIL COASTAL NORTH LINE
ASP-RS02-0005	29+180	DUBLIN CITY COUNCIL COASTAL NORTH LINE
DNO-RS02-0004	29+440	DUBLIN CITY COUNCIL COASTAL NORTH LINE
ASP-RS02-0004	29+500	DUBLIN CITY COUNCIL COASTAL NORTH LINE
SEB-RS02-0003	30+200	DUBLIN CITY COUNCIL - CONNOLLY
PSP-RS02-0003	30+200	DUBLIN CITY COUNCIL - CONNOLLY
DNO-RS02-0003	30+250	DUBLIN CITY COUNCIL - CONNOLLY
SUB-RS04-0003	33+520	DUBLIN CITY COUNCIL - GLASNEVIN
DNO-RS04-0003	33+520	DUBLIN CITY COUNCIL - GLASNEVIN
PSP-RS04-0003	33+520	DUBLIN CITY COUNCIL - GLASNEVIN
10KV-RS04-0003	33+520	DUBLIN CITY COUNCIL - GLASNEVIN
SEB-RS04-0003	33+540	DUBLIN CITY COUNCIL - GLASNEVIN
DNO-SC00-0003	00+000	DUBLIN CITY COUNCIL - SW LINE
ASP-SC00-0003	00+000	DUBLIN CITY COUNCIL - SW LINE

REV.	DATE	DESCRIPTION	PRODUCED BY	REVIEWED BY	APPROVED BY
V01	April 2022	PLANNING ISSUE	RCA	MPI	LAN

© Irish Rail (2020). This drawing is confidential and the copyright in it is owned by Irish Rail. This drawing must not be either loaned, copied or otherwise reproduced in whole or in part or used for any purpose without the prior permission of Irish Rail.
© Ordnance Survey Ireland and Government of Ireland. All O.S. data used for plans are printed under "Copyright Ordnance Survey Ireland" Survey No. **0039720** (OSi Aerial Data or OSi Lidar Data) & Survey No. **2020/OSi_NMA_180** (OSi Vector Data).
All elevations are in metres and relate to OSi Geoid Model (OSGM02) Malin Head as defined by existing Project Control.
All Co-ordinates are in Irish Transverse Mercator Grid (ITM) as defined by OSi active GPS station Tallaght College (TLLG).

Client: Tionscadal Éireann Project Ireland 2040 · NTA Údarás Náisiúnta Iompair National Transport Authority · Iarnród Éireann Irish Rail

Consultant: IDOM · CS · ROD ROUGHAN & O'DONOVAN

Project: DART+ West

Drawing Title: SET GENERAL DESING
SET BUILDING OVERVIEW

Scale: NTS @ A1
0

Drawing Number: MAY | MDC | SET | ROUT | DR | Z | 0005 | D
(Project | Originator | Discipline | Location | Type | Role | Number | Phase)

Date: April 2022
Job No: P/101086
Status: F1-Approved & accepted
Rev: V01
Sheet: 1 of 1