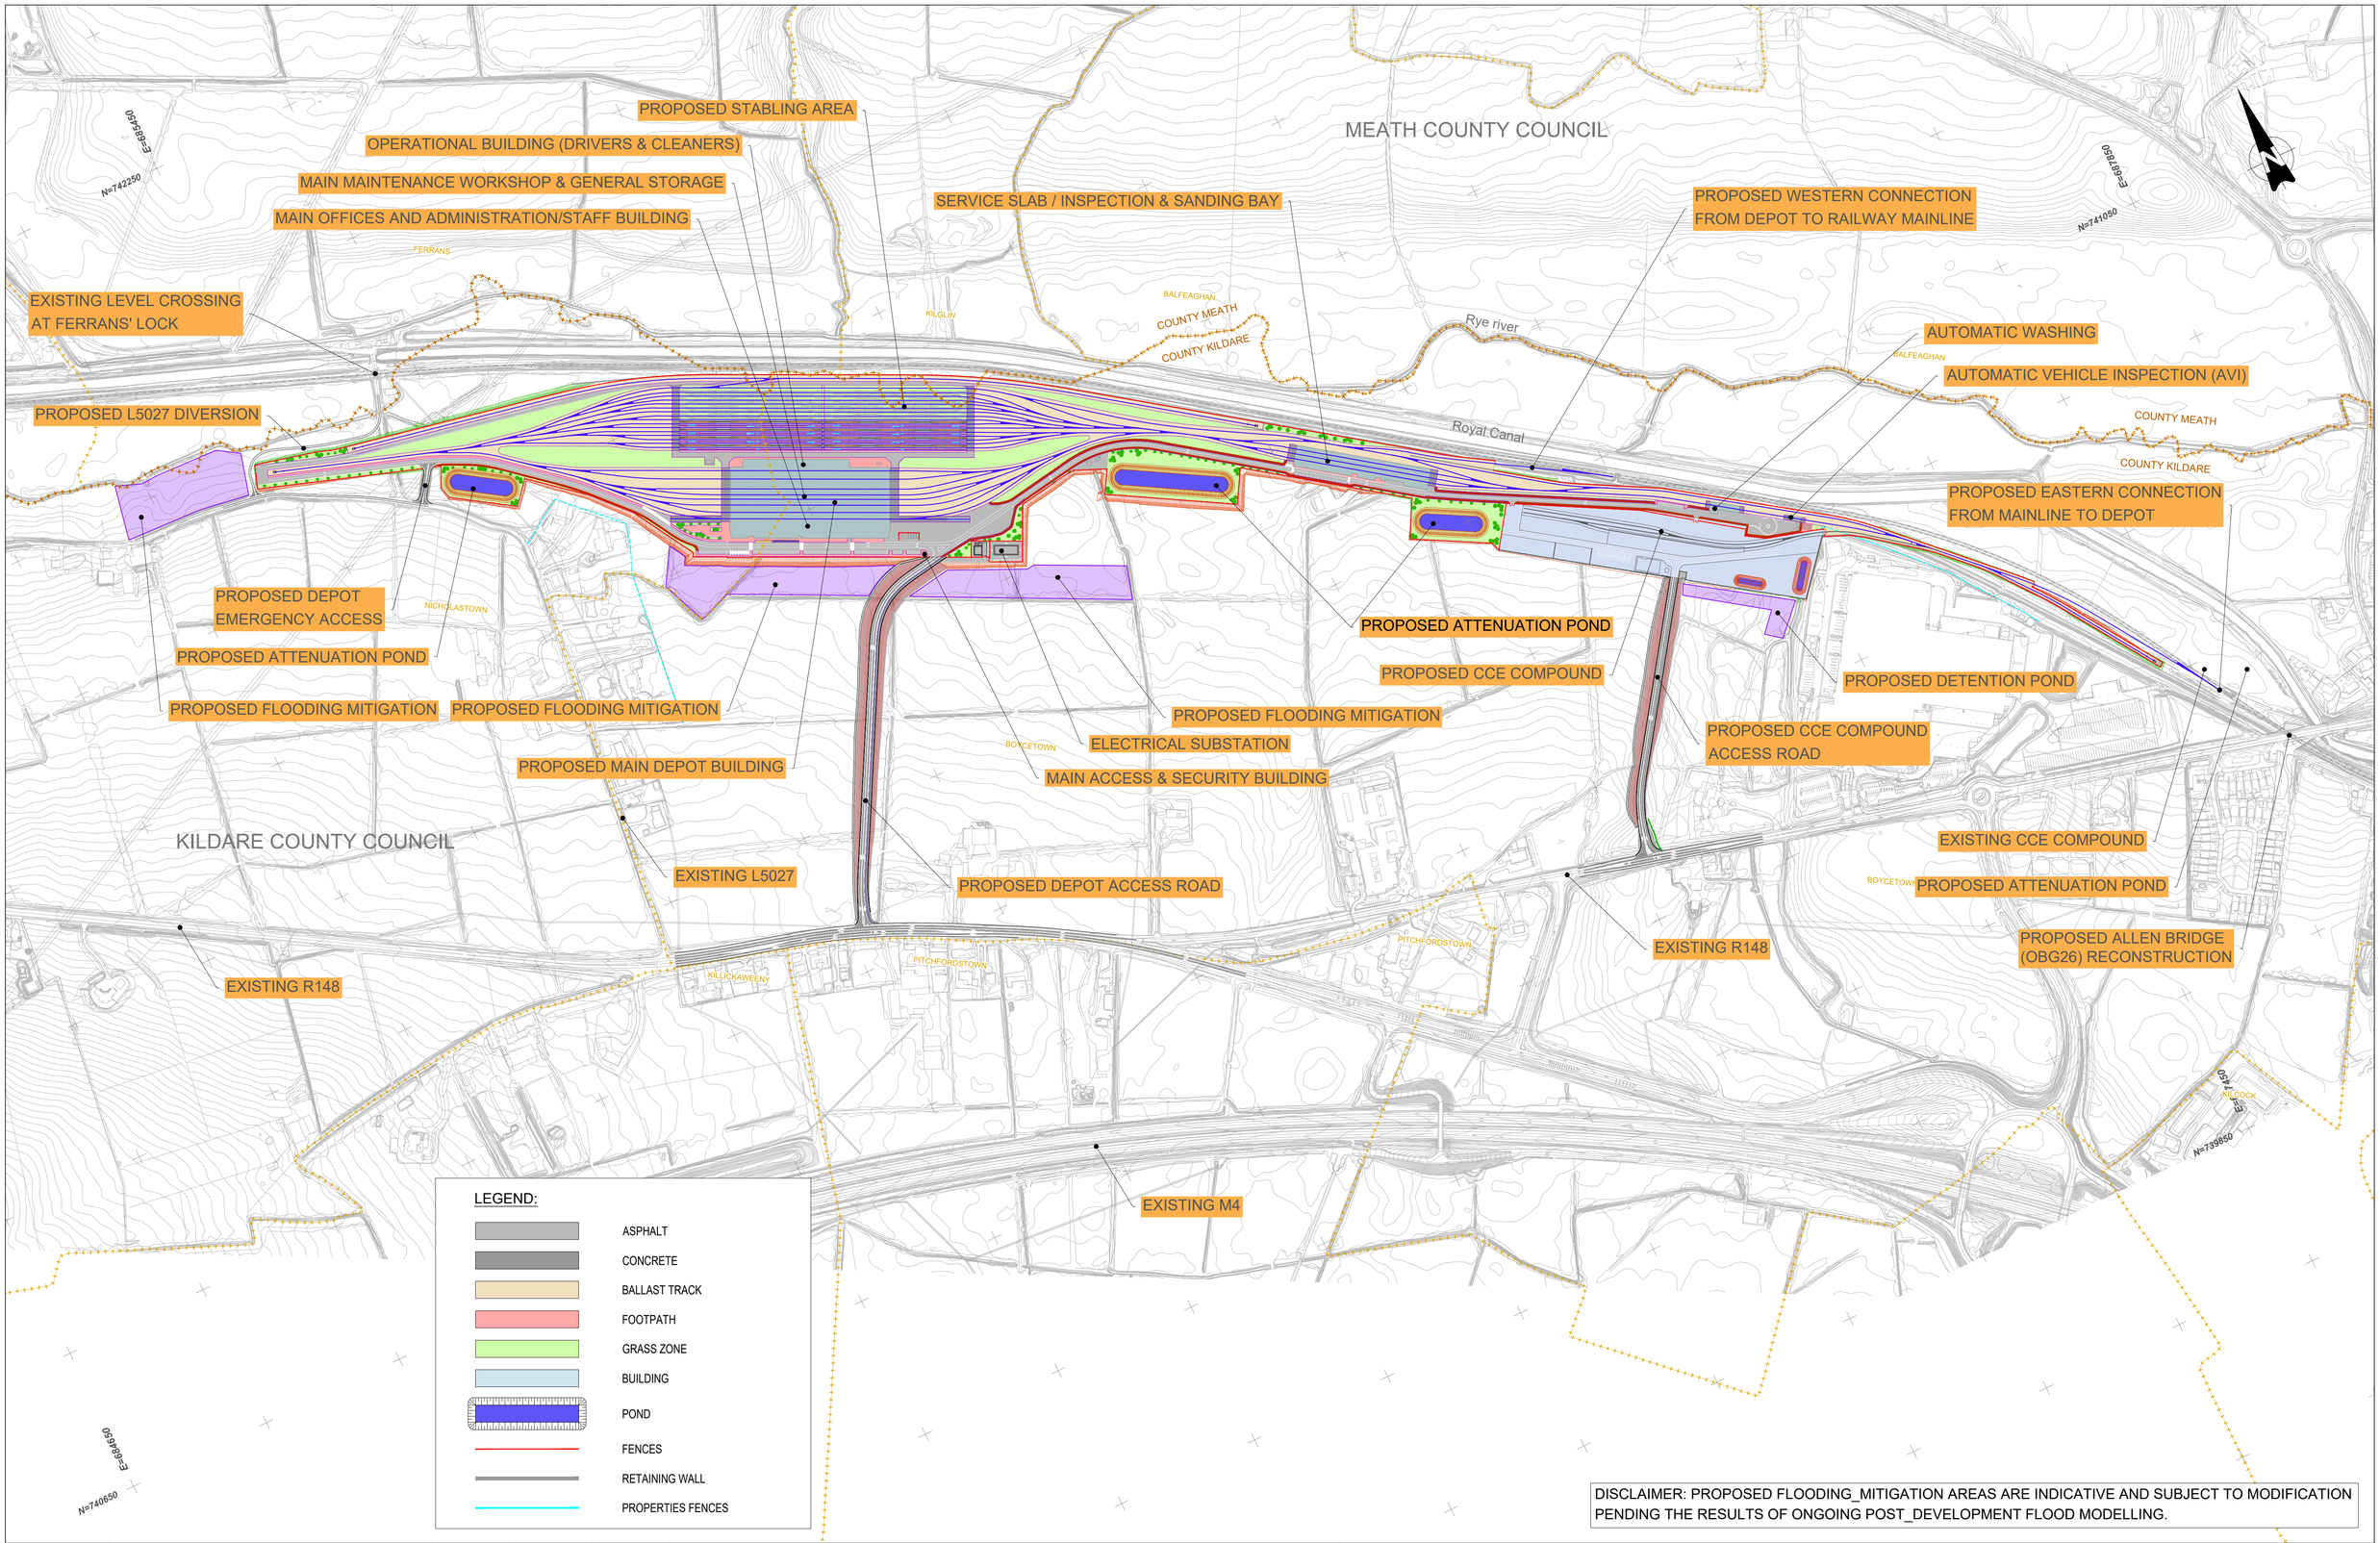


DISCLAIMER: PROPOSED FLOODING_MITIGATION AREAS ARE INDICATIVE AND SUBJECT TO MODIFICATION PENDING THE RESULTS OF ONGOING POST_DEVELOPMENT FLOOD MODELLING.

| REV. | DATE | DESCRIPTION | PRODUCED BY | REVIEWED BY | APPROVED BY |
|---|---|---|---|---|---|
| 2.0 | FEB 2026 | Suitable for Review & Comment | JSD | SGS | CCS |
| 1.0 | DEC 2025 | Suitable for Review & Comment | JSD | SGS | CCS |

© Irish Rail (2021). This drawing is confidential and the copyright in it is owned by Irish Rail. This drawing must not be either loaned, copied or otherwise reproduced in whole or in part or used for any purpose without the prior permission of Irish Rail.
© Ordnance Survey Ireland and Government of Ireland. All O.S. data used for plans are printed under "Copyright Ordnance Survey Ireland" Survey No. **0039720** (OSI Aerial Data or OSI Lidar Data ) & Survey No. **2021/OSi_NMA_180** (OSI Vector Data).
All elevations are in metres and relate to OSi Geoid Model (OSGM02) Malin Head as defined by existing Project Control.
All Co-ordinates are in Irish Transverse Mercator Grid (ITM) as defined by OSi active GPS station Tallaght College (TLLG).

Tionscadal Éireann Project Ireland 2040 | NTA Údarás Náisiúnta Iompair National Transport Authority | Iarnród Éireann Irish Rail | DART+ West

Consultant: IDOM | ROD Roughan & O'Donovan

Project: DART+ Depot

Drawing Title: DEPOT CIVIL DESIGN
GENERAL ARRANGEMENT
BUILDINGS LAYOUT

Scale: 1:4000 @A1 (40 0 80 160)

| Drawing Number | Project | Subproject | Element or System | Type | Originator | Project Role | Number |
|---|---|---|---|---|---|---|---|
| | DART | DEP | 001 | DR | IDOM | CE | 0002 |

| Date: | Job No: | Status: | Version: | Sheet: |
|---|---|---|---|---|
| FEBRUARY 2026 | P/105447 | S3 | 2.0 | 1 of 1 |